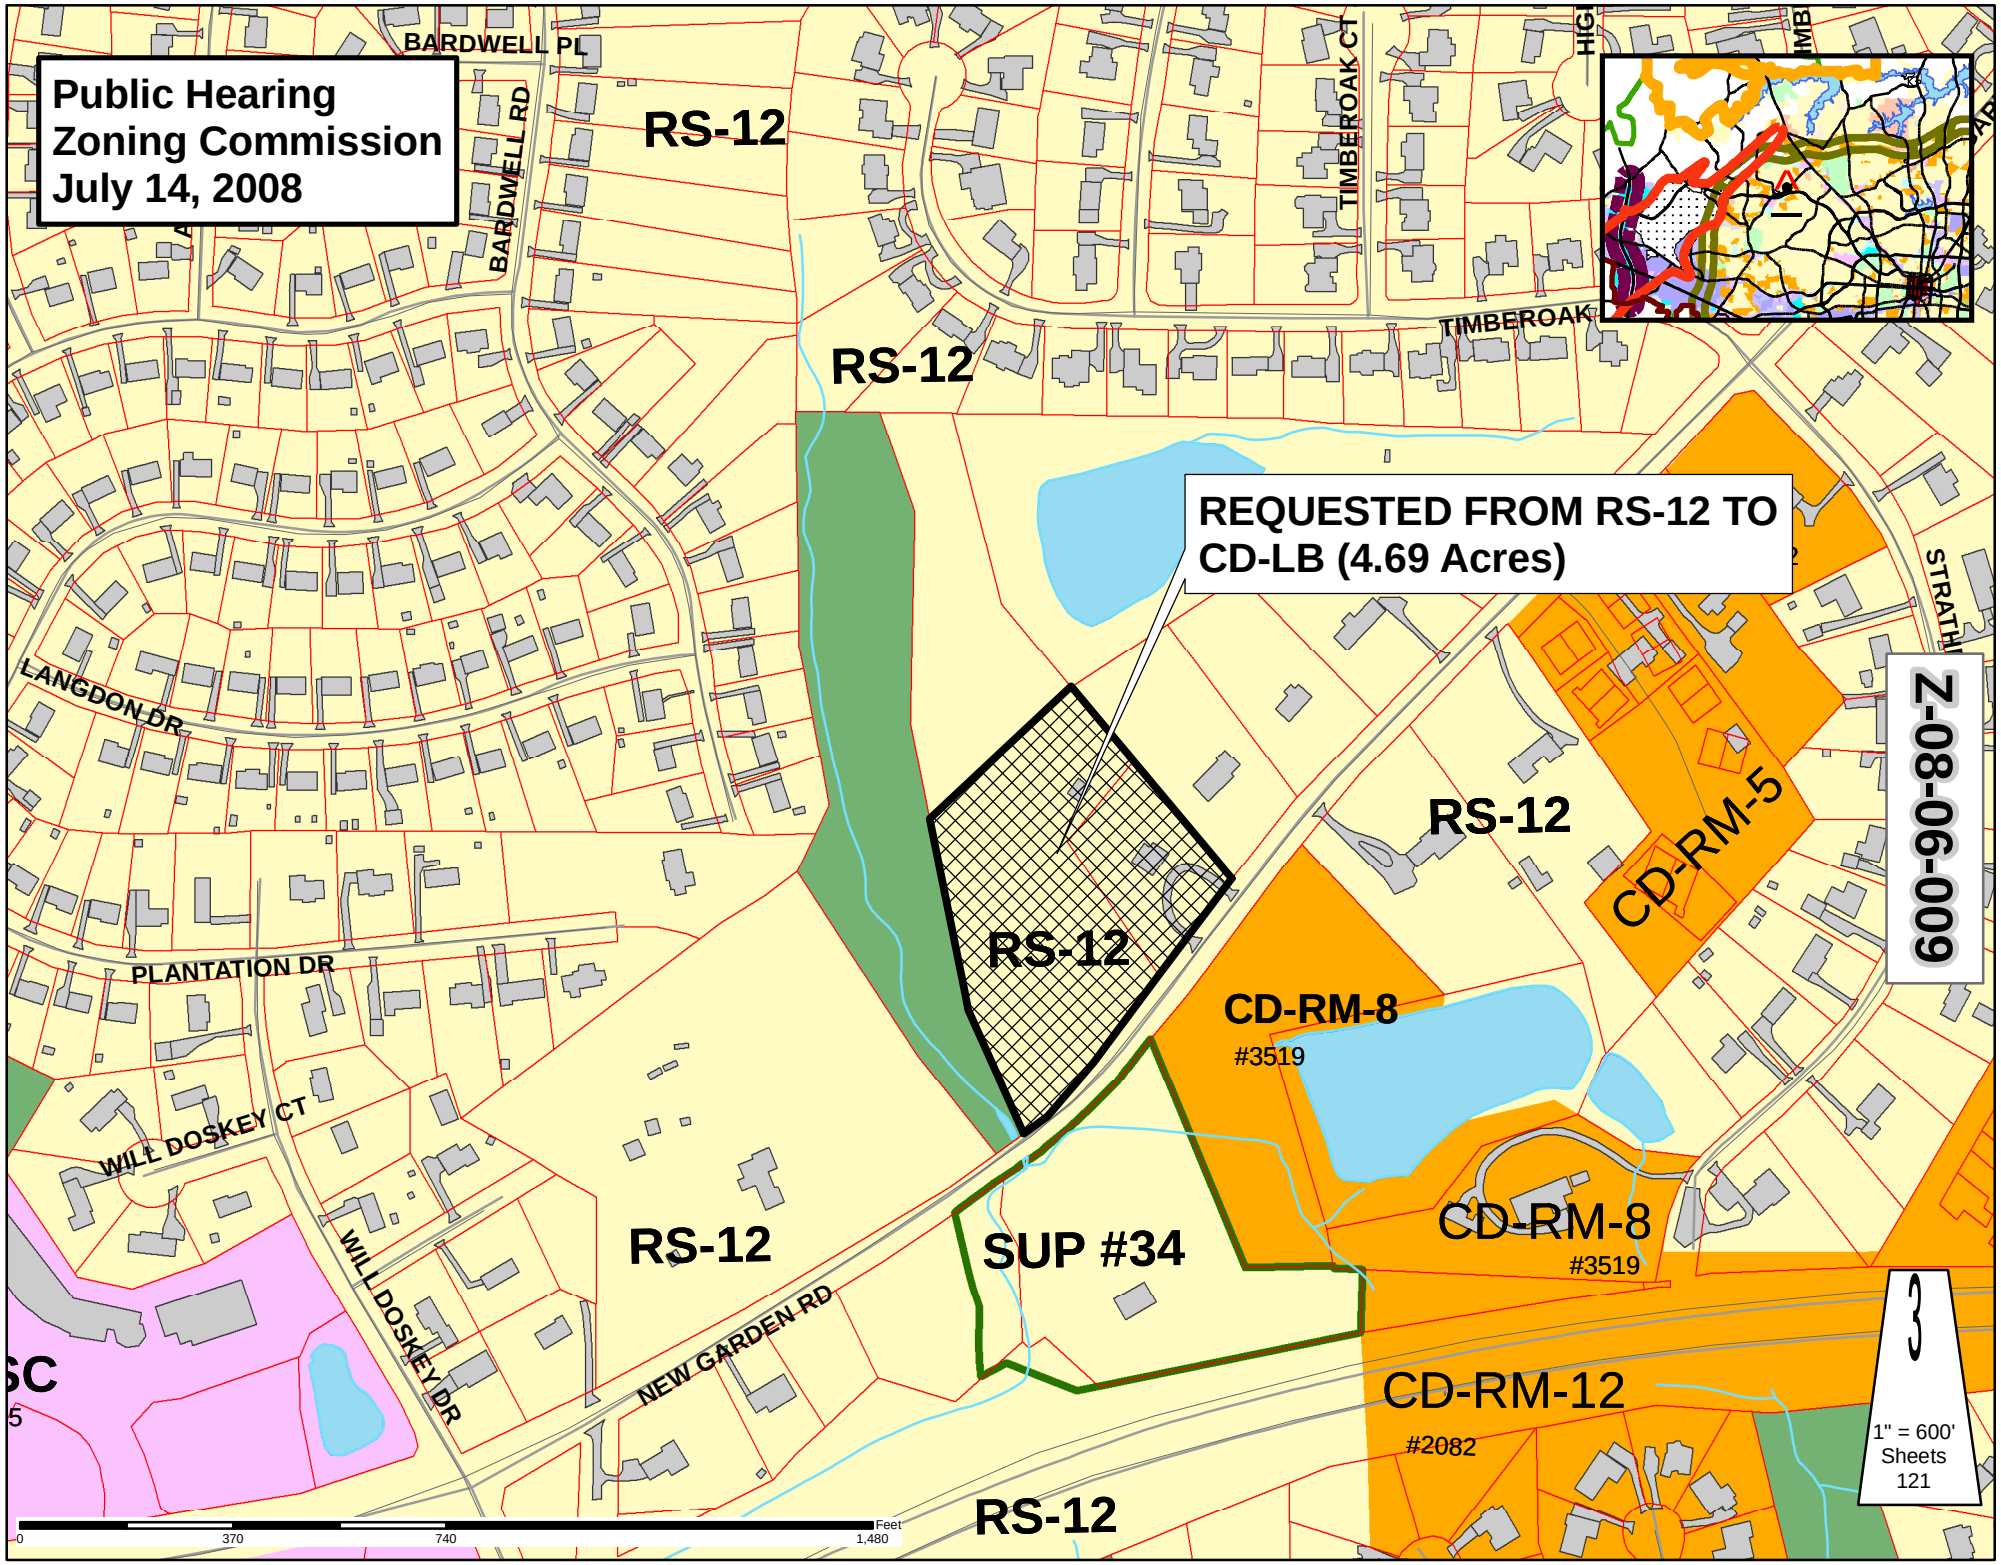
Public Hearing
Zoning Commission
July 14, 2008
BARDWELL PL
BARDWELL RD
RS-12
TIMBEROAK CT
TIMBEROAK
RS-12
REQUESTED FROM RS-12 TO
CD-LB (4.69 Acres)
LANGDON DR
RS-12
CD-RM-5
Z-08-06-009
PLANTATION DR
RS-12
CD-RM-8
#3519
WILL DOSKEY CT
WILL DOSKEY DR
RS-12
SUP #34
CD-RM-8
#3519
NEW GARDEN RD
CD-RM-12
#2082
RS-12
3
1" = 600'
Sheets
121
0
370
740
1,480
Feet