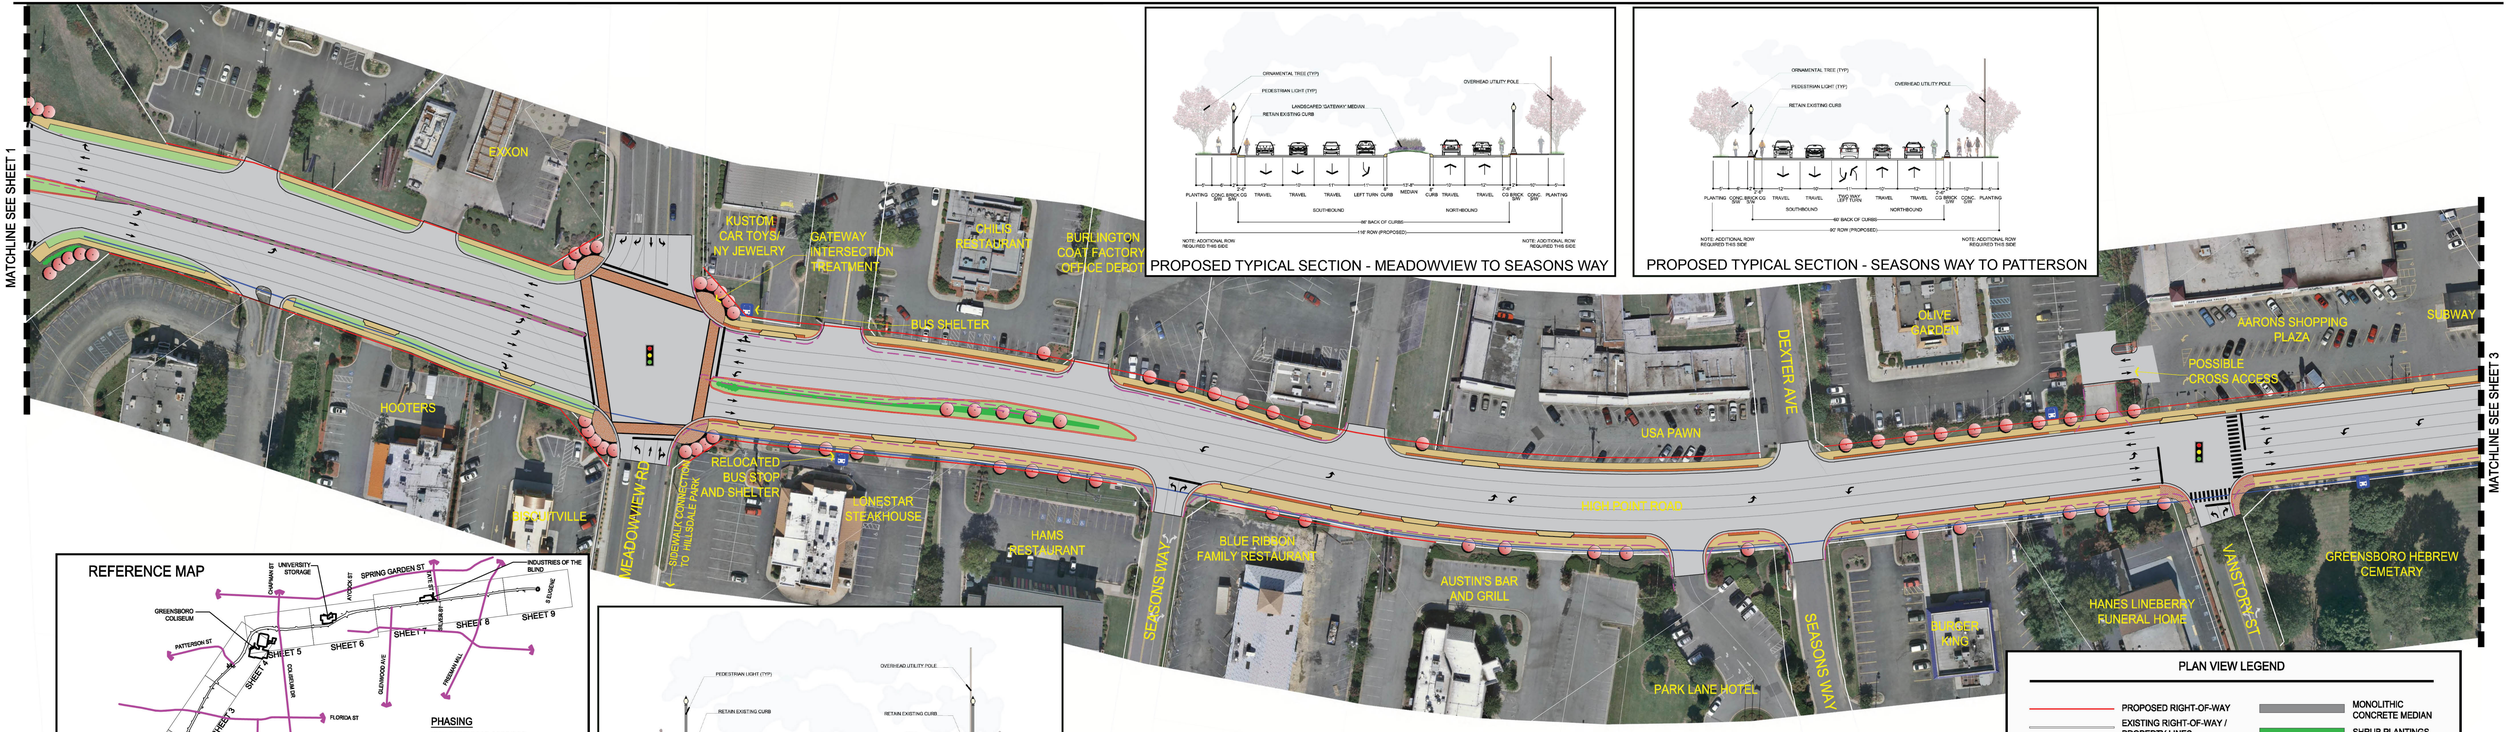

PROPOSED TYPICAL SECTION - MEADOWVIEW TO SEASONS WAY

PROPOSED TYPICAL SECTION - SEASONS WAY TO PATTERSON

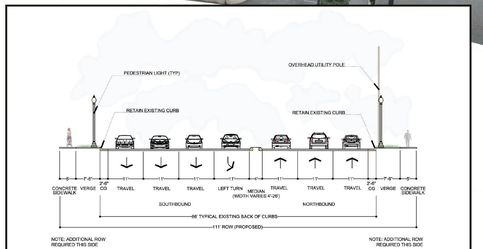

PROPOSED TYPICAL SECTION - PINECROFT TO MEADOWVIEW

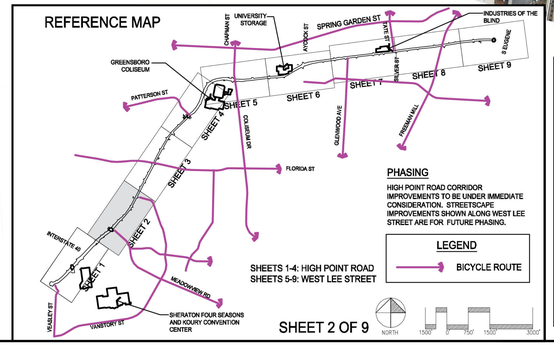

PLAN VIEW LEGEND

- PROPOSED RIGHT-OF-WAY
- EXISTING RIGHT-OF-WAY / PROPERTY LINES
- PROPOSED CURB IN NEW LOCATION
- DEMOLISHED EXISTING CURB
- OVERHEAD UTILITIES
- CONCRETE SIDEWALK & DRIVEWAY APRONS
- LAWN AREAS / VERGE
- PAVERS
- MONOLITHIC CONCRETE MEDIAN
- SHRUB PLANTINGS
- ORNAMENTAL / UNDERSTORY TREE
- DECORATIVE CROSSWALK
- HIGH VISIBILITY CROSSWALK
- BUS STOP

8 JANUARY 2010

HIGH POINT ROAD/WEST LEE STREET FINAL PLAN VIEW FUNCTIONAL DESIGN

NORTH

Kimley-Horn and Associates, Inc.