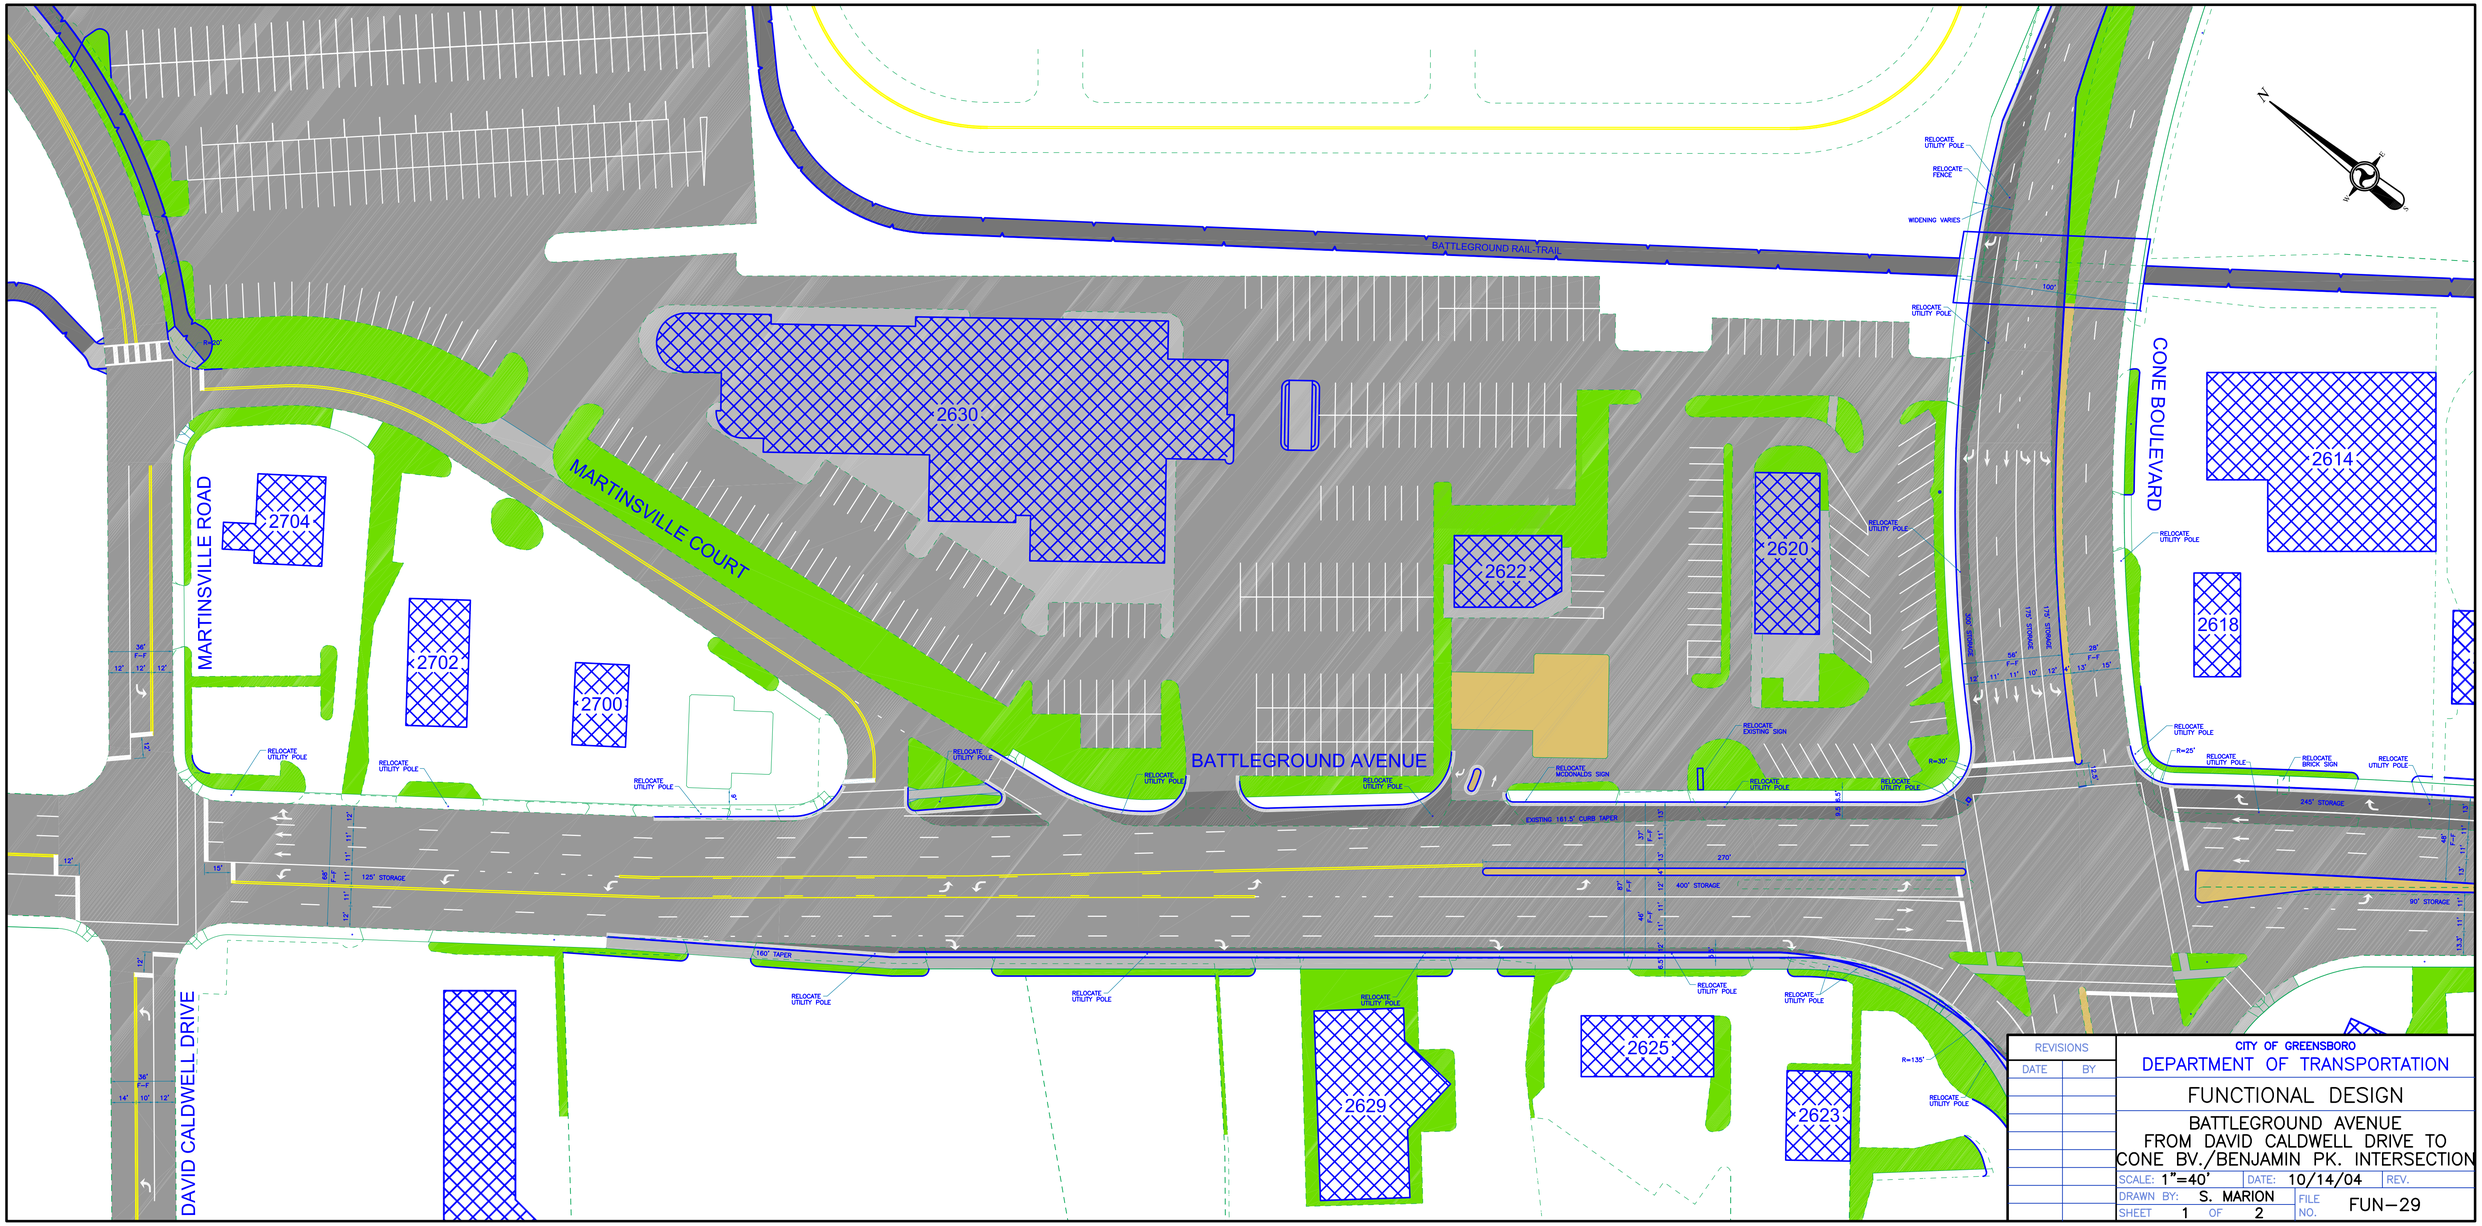

REVISIONS	
DATE	BY

CITY OF GREENSBORO
DEPARTMENT OF TRANSPORTATION

FUNCTIONAL DESIGN

BATTLEGROUND AVENUE
FROM DAVID CALDWELL DRIVE TO
CONE BV./BENJAMIN PK. INTERSECTION

SCALE: 1"=40' | DATE: 10/14/04 | REV.
DRAWN BY: S. MARION | FILE NO. FUN-29
SHEET 1 OF 2

T:\Department\AutoCAD\Functional\FUN-29-BattlegroundAve-BenjaminPkwy.Dr&E.ConeBlvd. - Opt.9.dwg, 8/10/2006 1:55:49 PM, spencerc

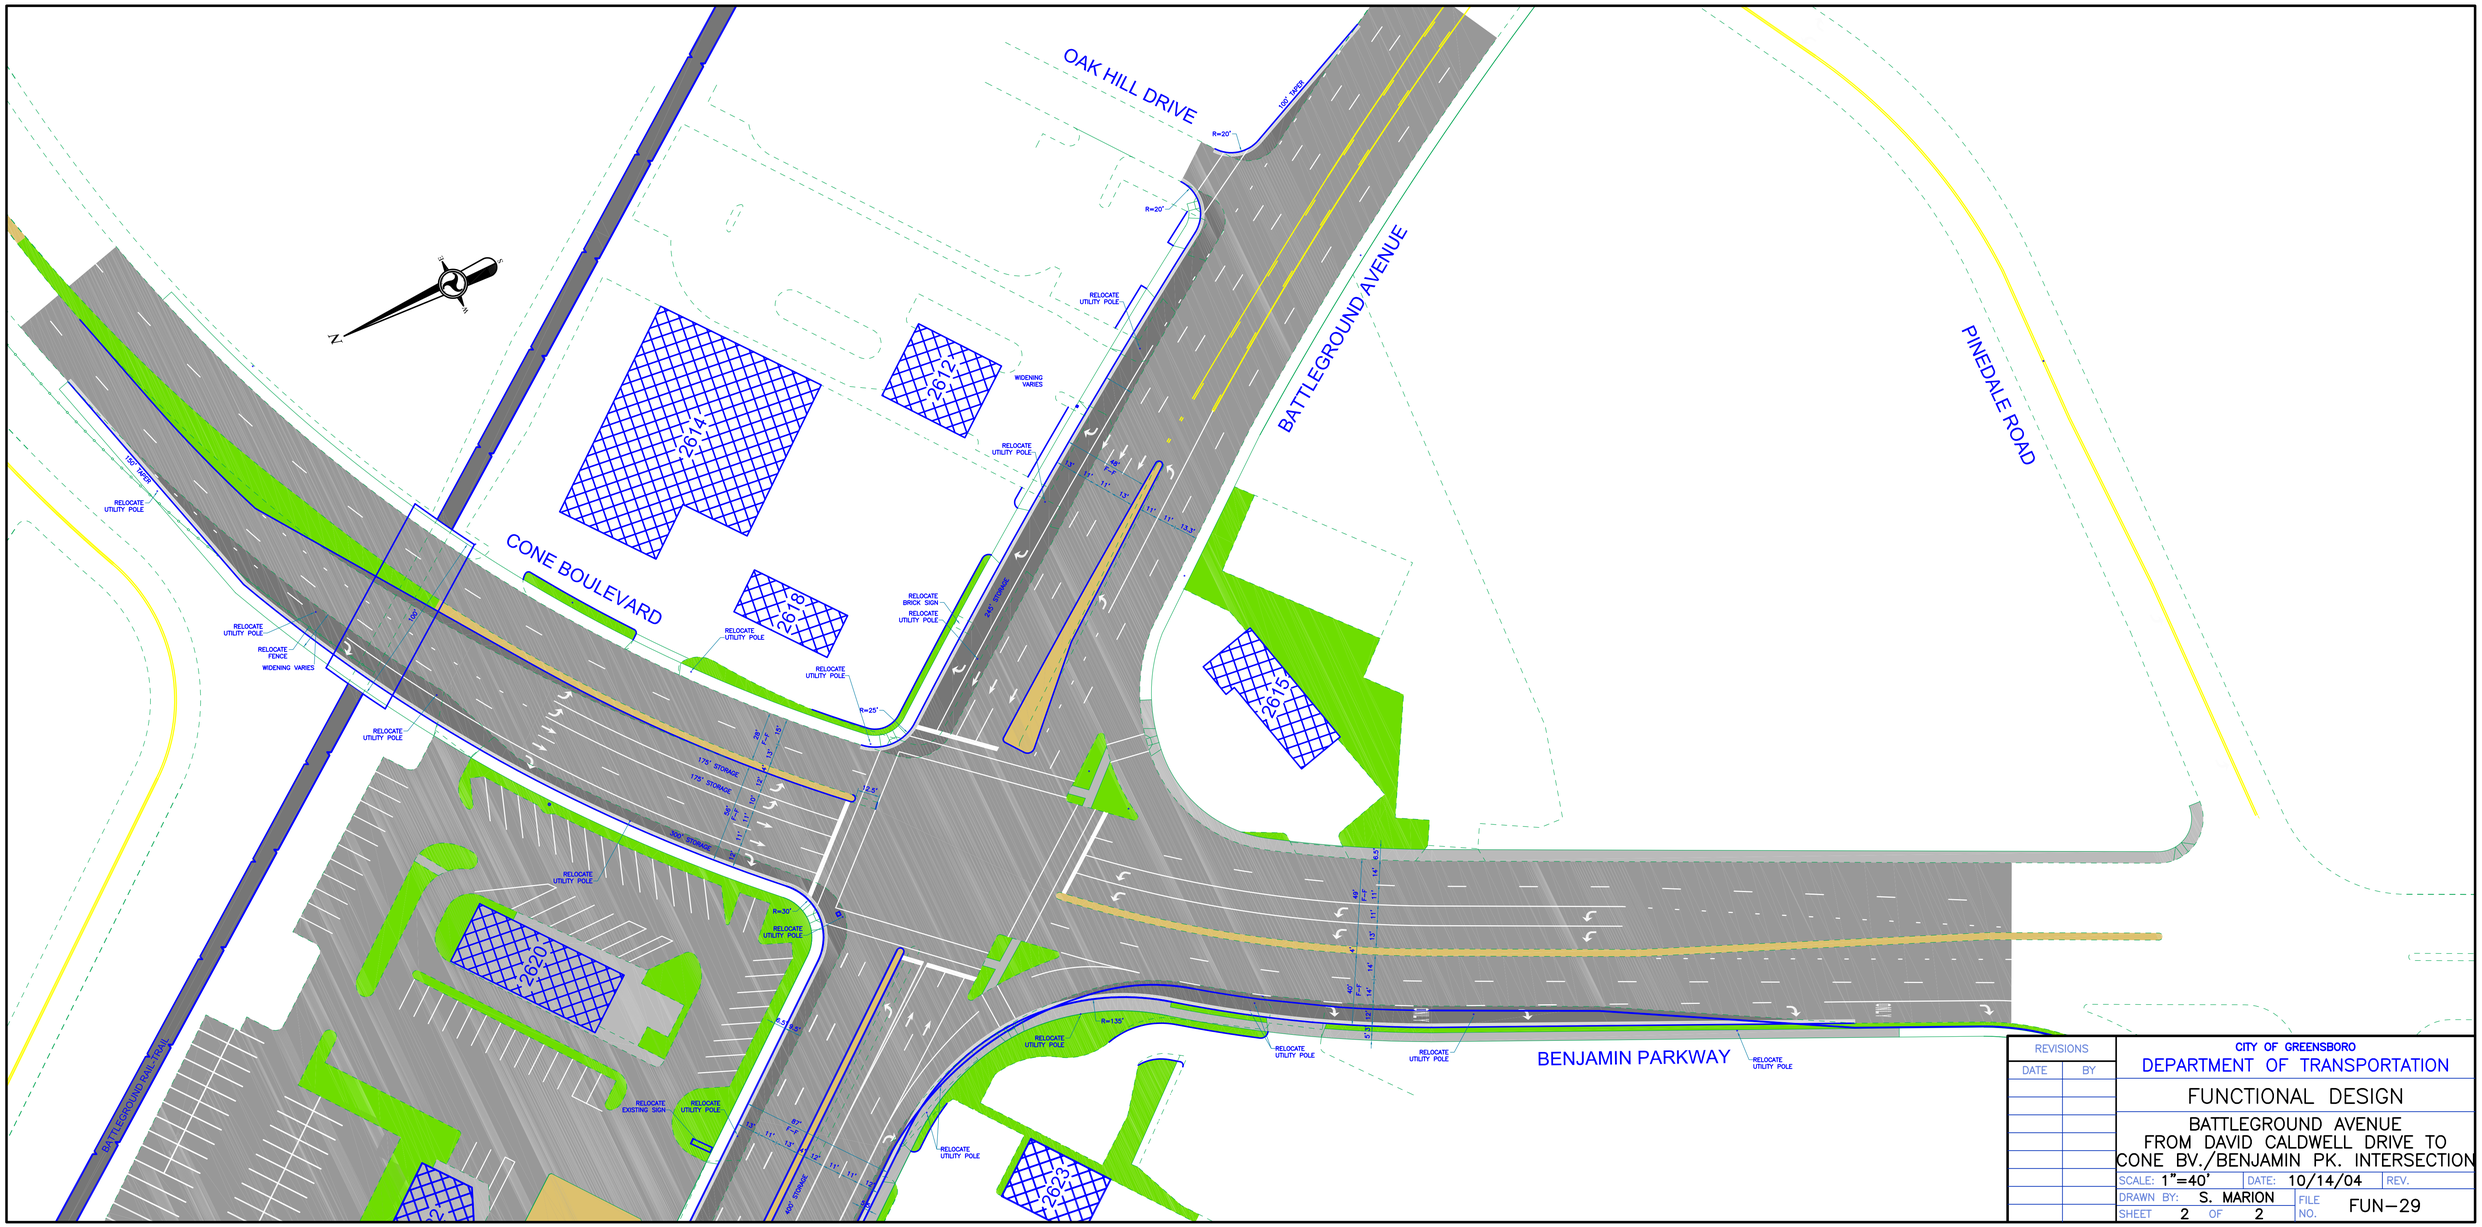

REVISIONS	
DATE	BY

CITY OF GREENSBORO
DEPARTMENT OF TRANSPORTATION

FUNCTIONAL DESIGN

BATTLEGROUND AVENUE
FROM DAVID CALDWELL DRIVE TO
CONE BV./BENJAMIN PK. INTERSECTION

SCALE: 1"=40' DATE: 10/14/04 REV.
DRAWN BY: S. MARION
SHEET 2 OF 2
FILE NO. FUN-29

T:\Department\AutoCAD\Functional\FUN-29-BattlegroundAve-BenjaminPkwy.Dr&E.ConeBlvd. - Opt.9.dwg, 8/10/2006 1:58:39 PM, spencerc