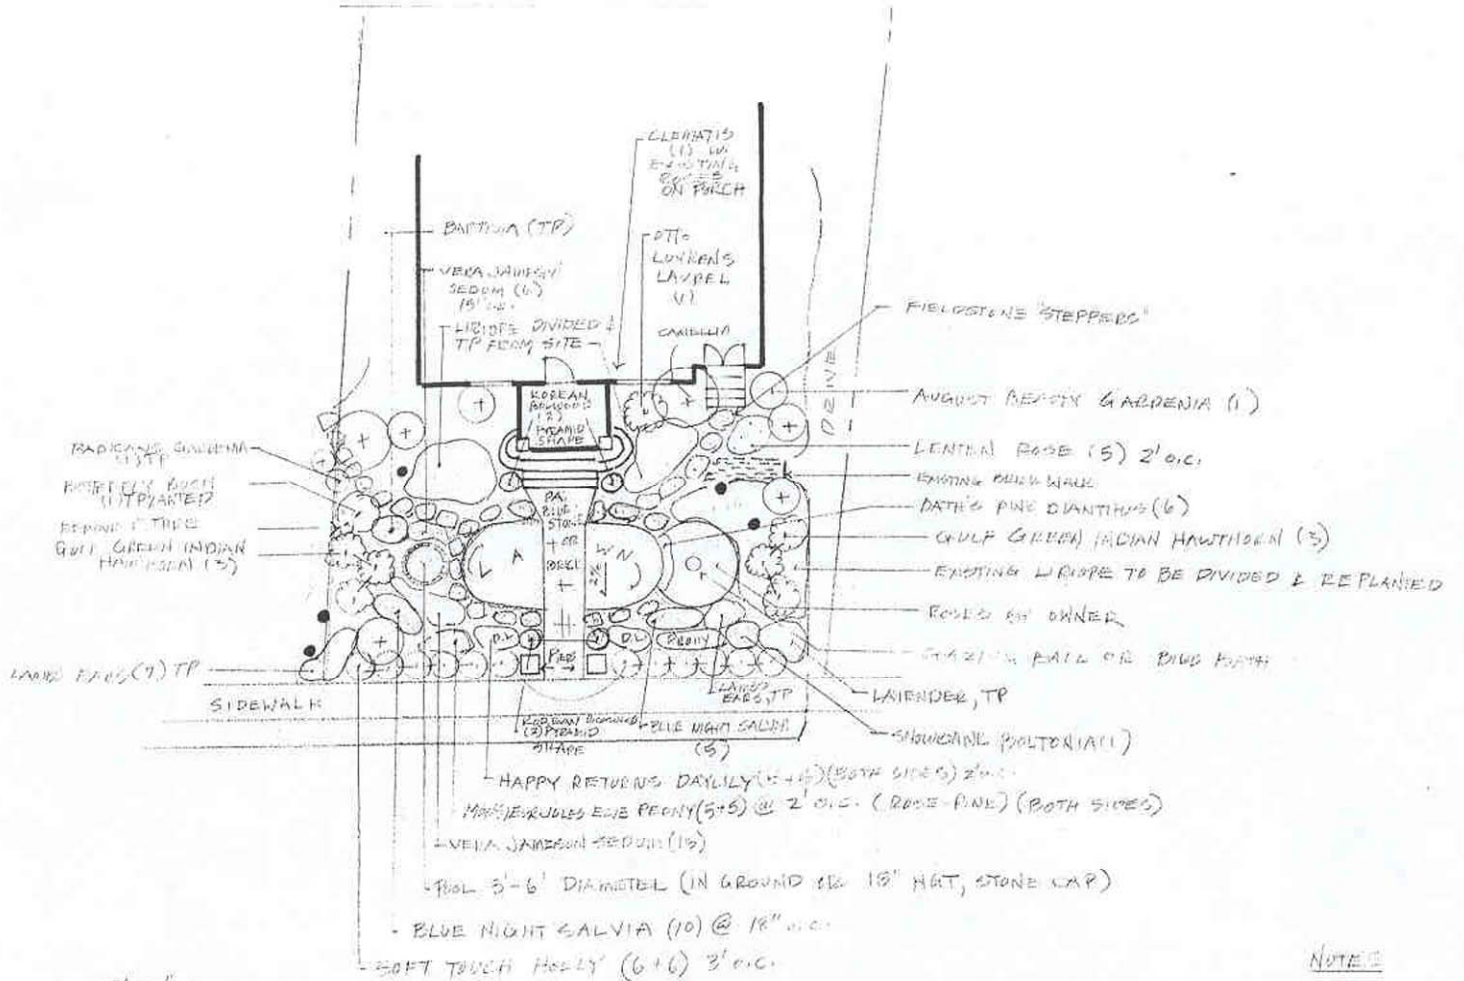

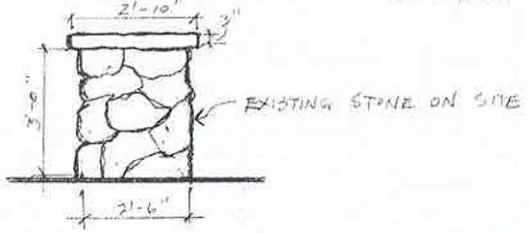

PIER
$\frac{1}{2}$" = 1'-0"

*NOTE: PLAN REPRODUCTION IS REDUCED from ORIGINAL. REPRODUCTION SCALE 5/8" = 10'

NOTES

● EXISTING DOGWOODS.
⊕ EXISTING SHRUB
TP - TRANSPLANT

SURVEY NOT AVAILABLE AT TIME OF DESIGN; PROPERTY LINES ASSUMED

'THALIA' DAFFODILS MAY BE ADDED IN PERENNIAL AREAS (WHITE FRAGRANT)

Earth Graphics.
LANDSCAPE DESIGN • DIGITAL IMAGING
877-1481961

North

Copyright 2006 by Earth Graphics Franchise Owner/Operator. This document may not be reproduced, stored in a retrieval system or transmitted by any means, whether electronic, mechanical or otherwise, without the prior written consent of your authorized Earth Graphics Franchise Owner/Operator.

Neither Green Industry Systems, Inc., franchisor, nor the Earth Graphics franchise assumes responsibility for implementation of the landscape design shown on this drawing, and neither entity assumes responsibility for any discrepancies between this plan and actual site conditions. Each Earth Graphics franchise is independently owned and operated.

JIM CHANCE - CONTRACTOR
904 MAGNOLIA STREET
GREENSBORO NC 27401
PH. 852-5303 (C)

SCALE 1"=10'-0"	DRAWN BY CA
DATE 1-17-06	REVISED
1	

SUBDIVISION N. ELM STREET
LOT FISHER PARK OFF
SHERWIN HAAN & GARDEN
P.O. BOX 522, WINNSTON, NC 27282