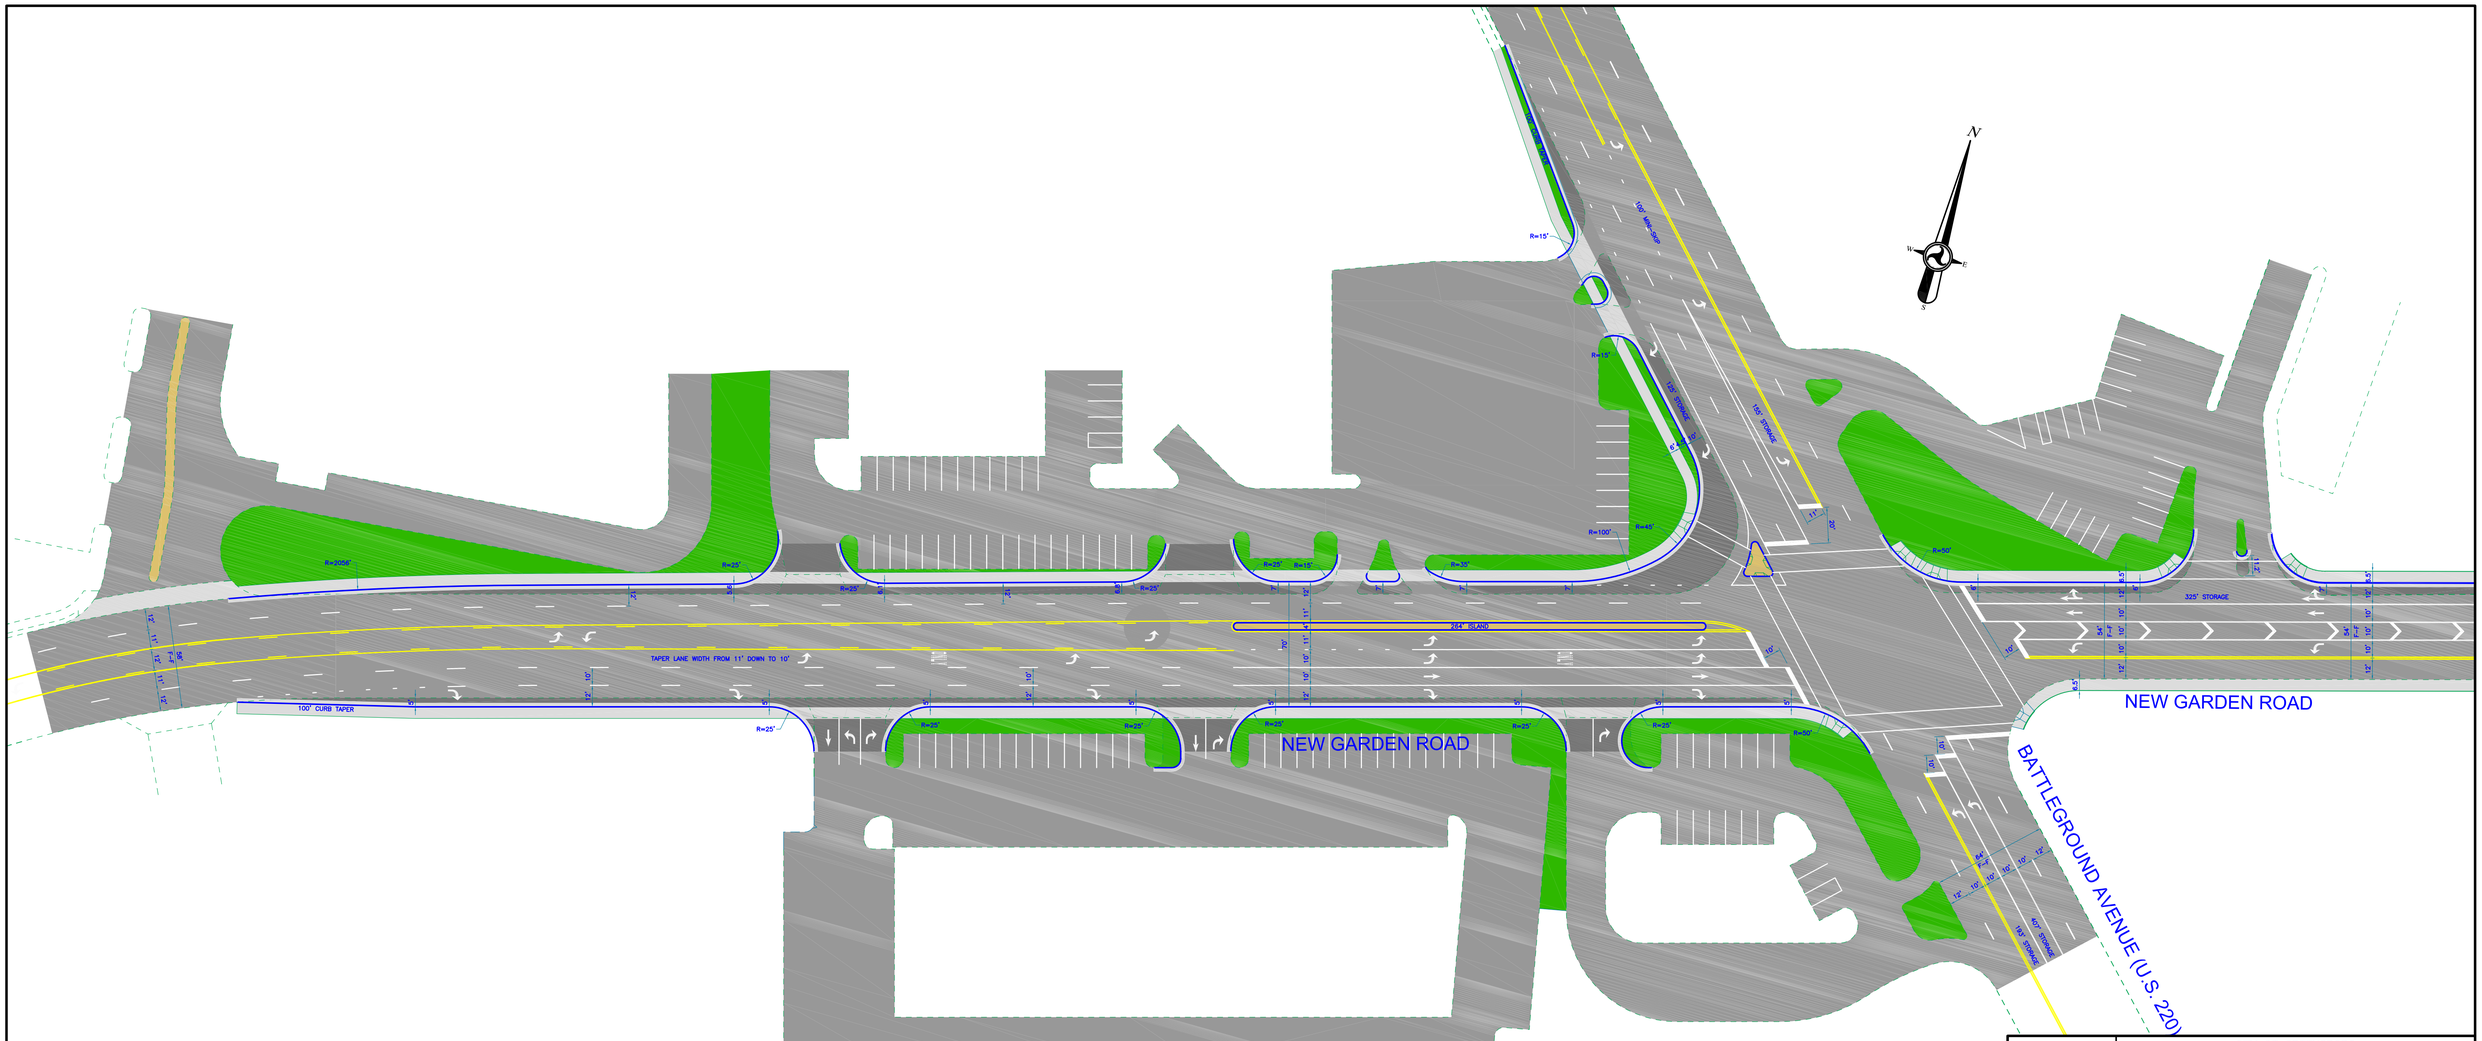

REVISIONS	
DATE	BY

CITY OF GREENSBORO
DEPARTMENT OF TRANSPORTATION

FUNCTIONAL DESIGN

INTERSECTION IMPROVEMENTS
NEW GARDEN ROAD AND
BATTLEGROUND AVENUE (U.S. 220)

SCALE: 1"=40' | DATE: 02/16/06 | REV.

DRAWN BY: S. MARION | FILE NO. FUN-343

SHEET 1 OF 2

T:\Department\AutoCAD\Functional\FUN-343 - New Garden Road and Battleground Avenue (ALT 4).dwg, 8/10/2006 11:16:36 AM, spencerc

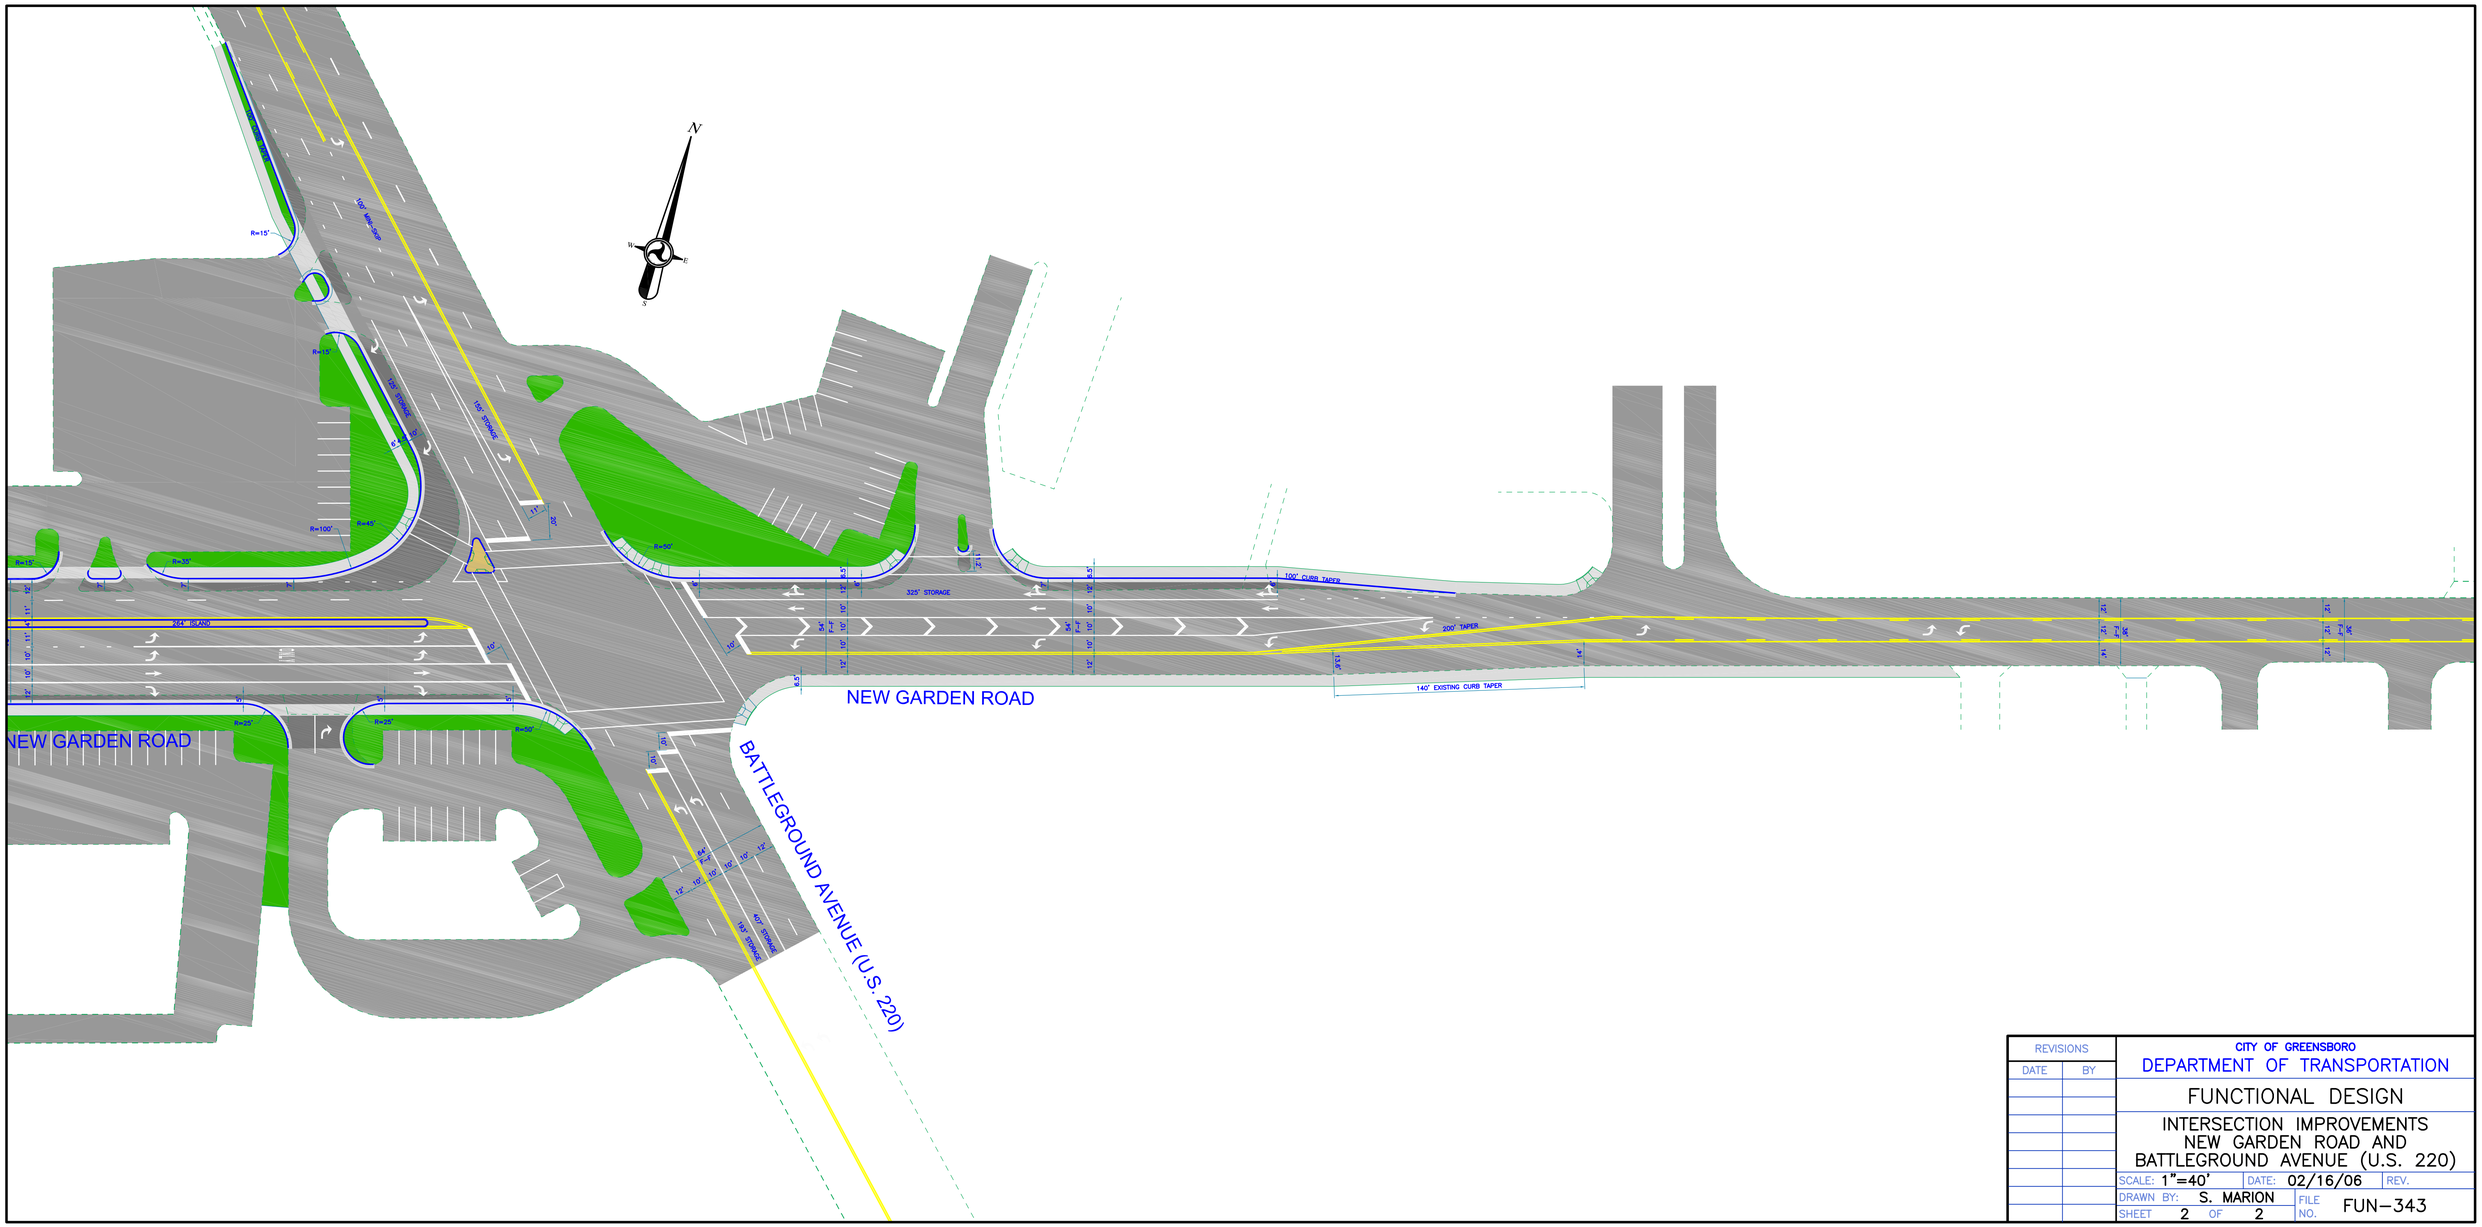

REVISIONS	
DATE	BY

CITY OF GREENSBORO
DEPARTMENT OF TRANSPORTATION

FUNCTIONAL DESIGN

INTERSECTION IMPROVEMENTS
NEW GARDEN ROAD AND
BATTLEGROUND AVENUE (U.S. 220)

SCALE: 1"=40'	DATE: 02/16/06	REV.
DRAWN BY: S. MARION	FILE NO. FUN-343	
SHEET 2 OF 2		

T:\Department\AutoCAD\Functional\FUN-343 - New Garden Road and Battleground Avenue (ALT 4).dwg, 8/10/2006 11:15:24 AM, spencerc