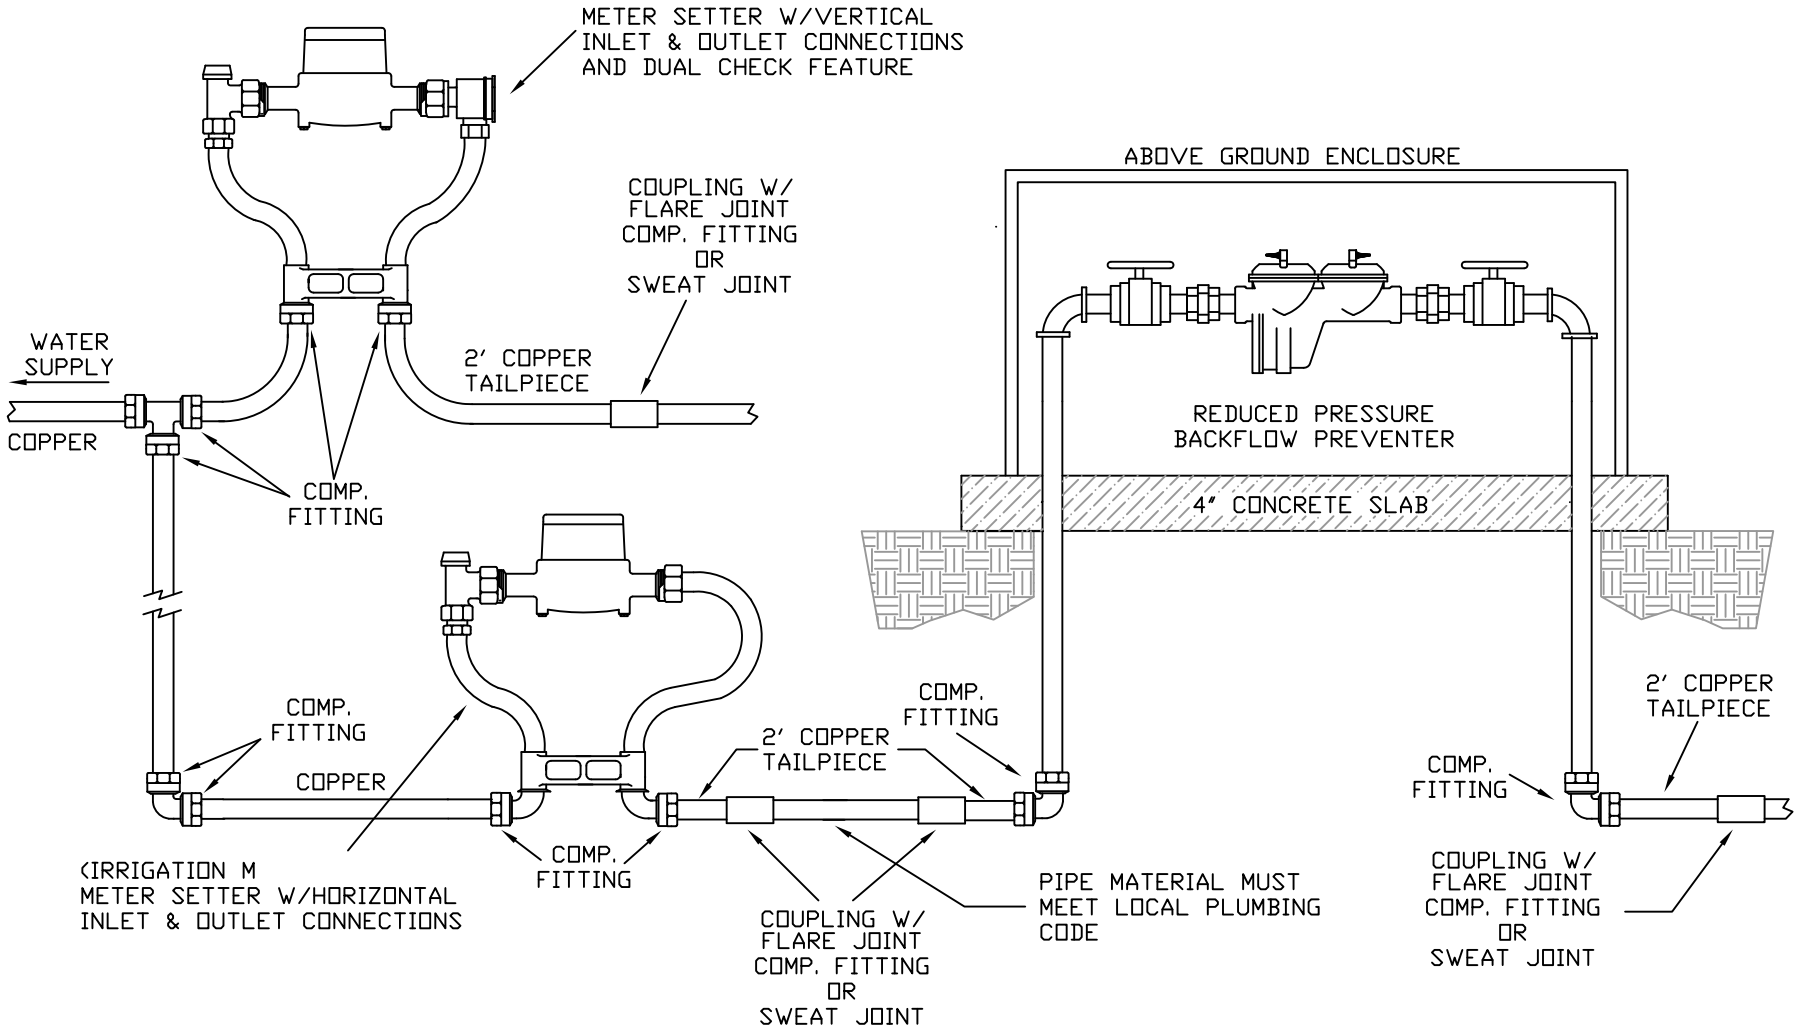

NOTE :
SEE GSO-5, FOR STANDARD WATER METER INSTALLATIONS

NOTE :
SEE GSO-12 FOR REDUCED PRESSURE BACKFLOW PREVENTER AND ABOVE GROUND ENCLOSURE SPECIFICATIONS

GSO-17

REVISED
10-24-06

Add On Meter And Backflow

City of Greensboro
Water Resources Department