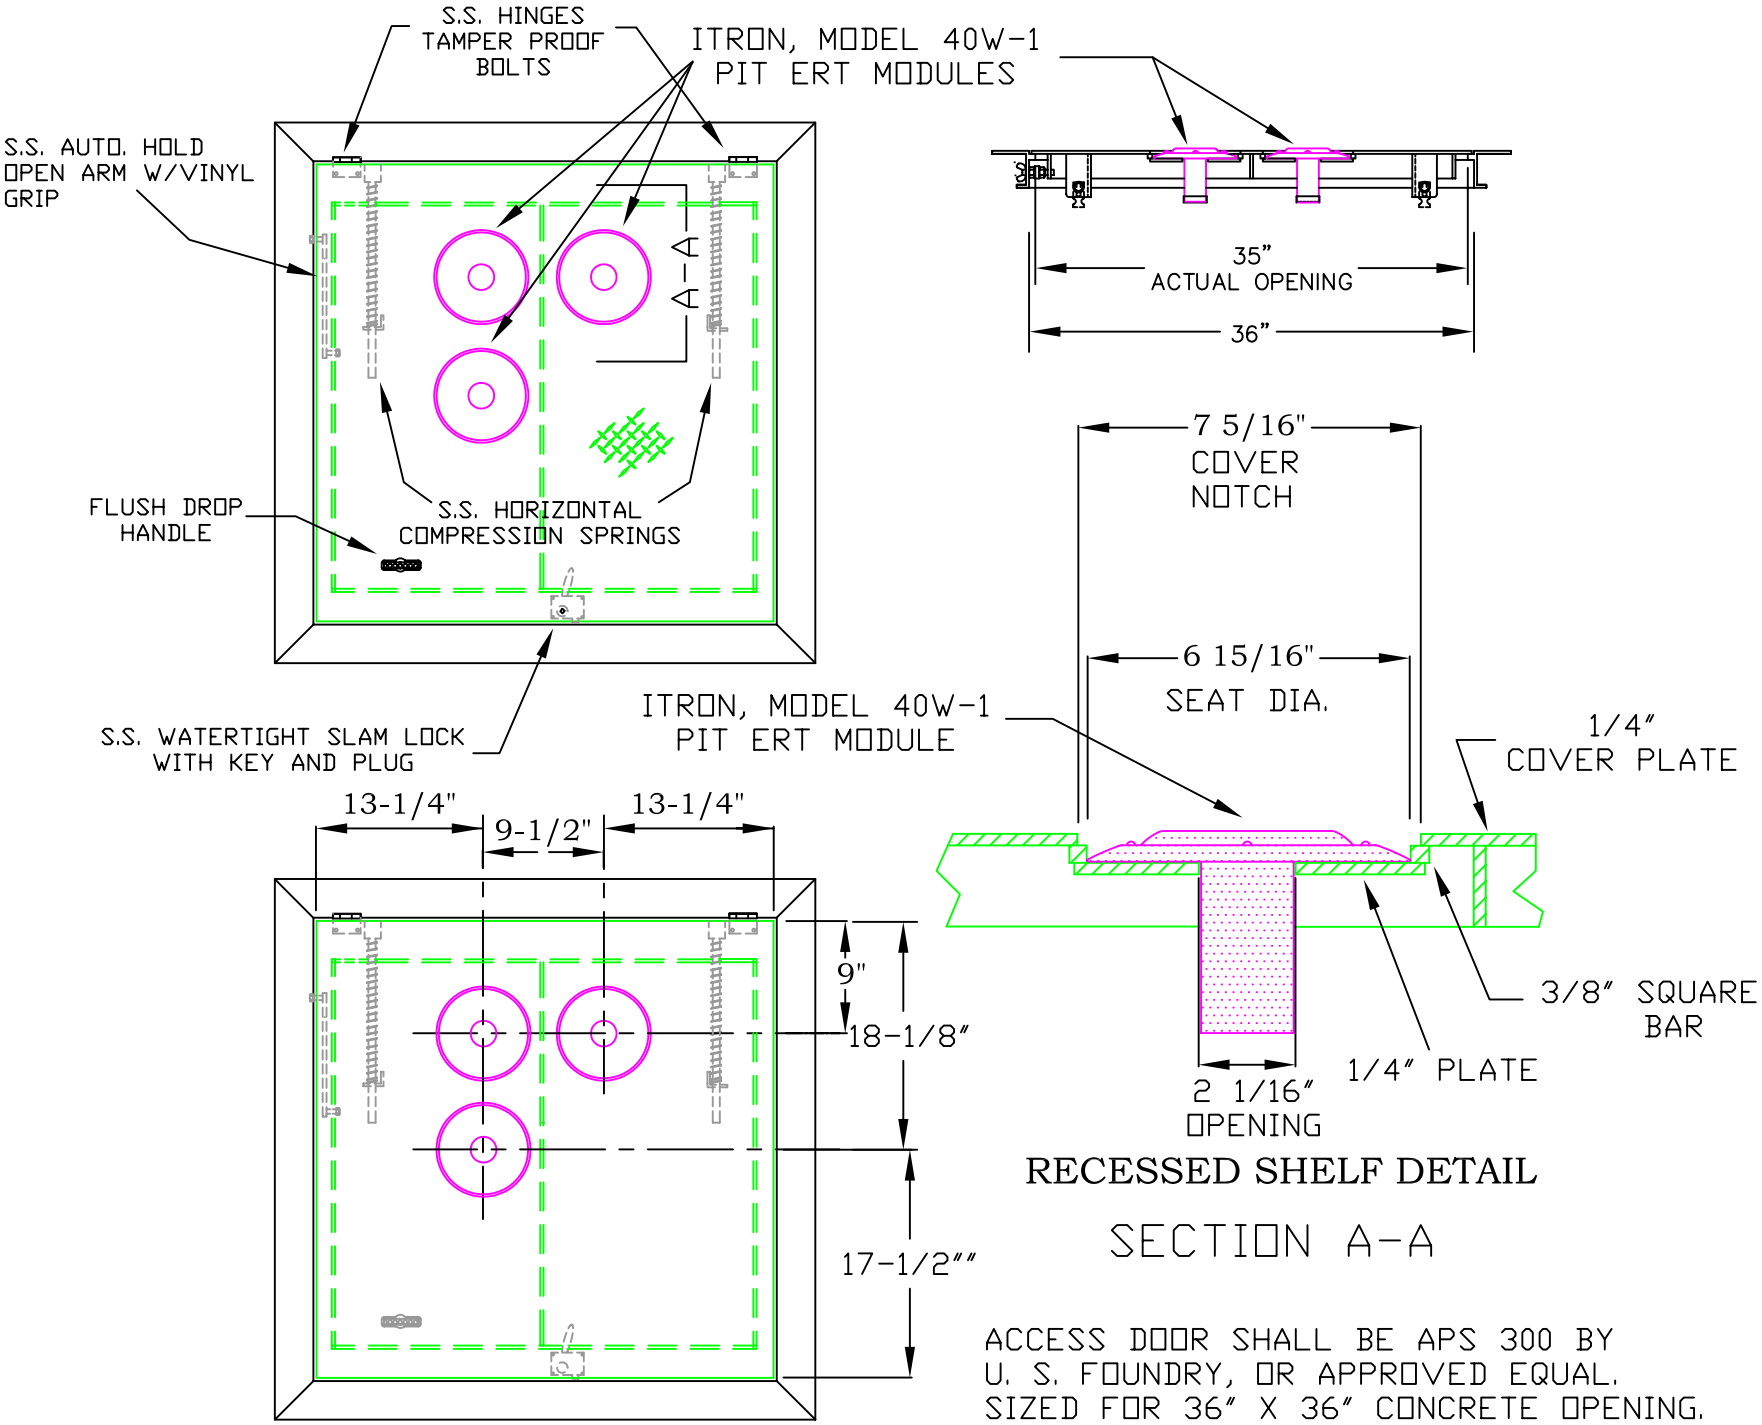

GSO-3

REVISED
4-9-03

Meter Vault Access Door W/ Recessed Pockets for Radio Transmitter Modules (Three Register FM Meters)

City of Greensboro
Water Resources Department