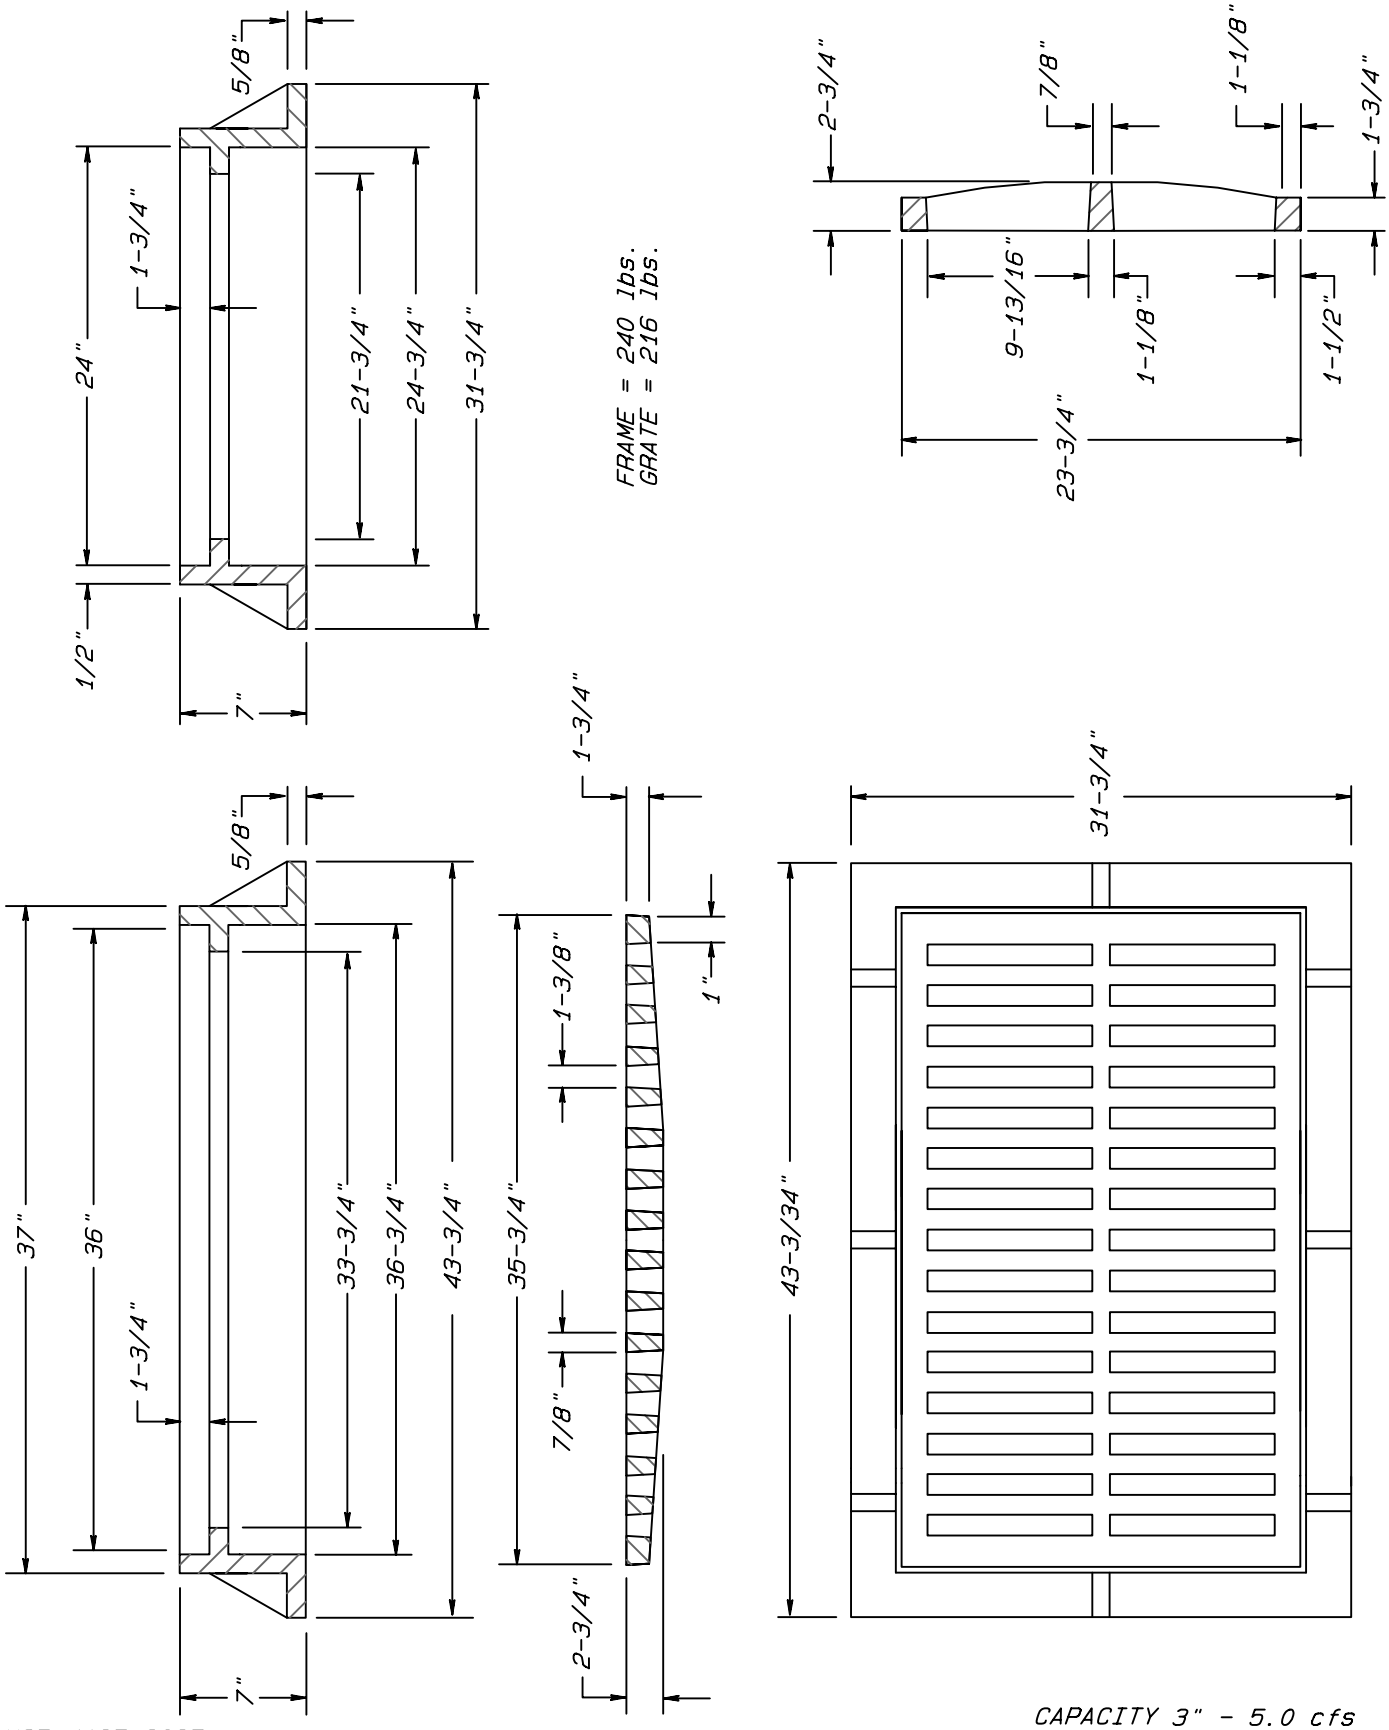

USF-4137-6237
CB-2000
V-4867

CAPACITY 3" - 5.0 cfs
6" - 7.0 cfs
9" - 8.75 cfs
12" -10.0 cfs

CITY OF GREENSBORO

STANDARD 24" X 36" GRATE AND FRAME (HEAVYWEIGHT)	STD. NO.	REV.
	434	

* DIGITAL FILE 27 Aug 2002
G:\Exchange\Standards\Roadway\CDG434.pro