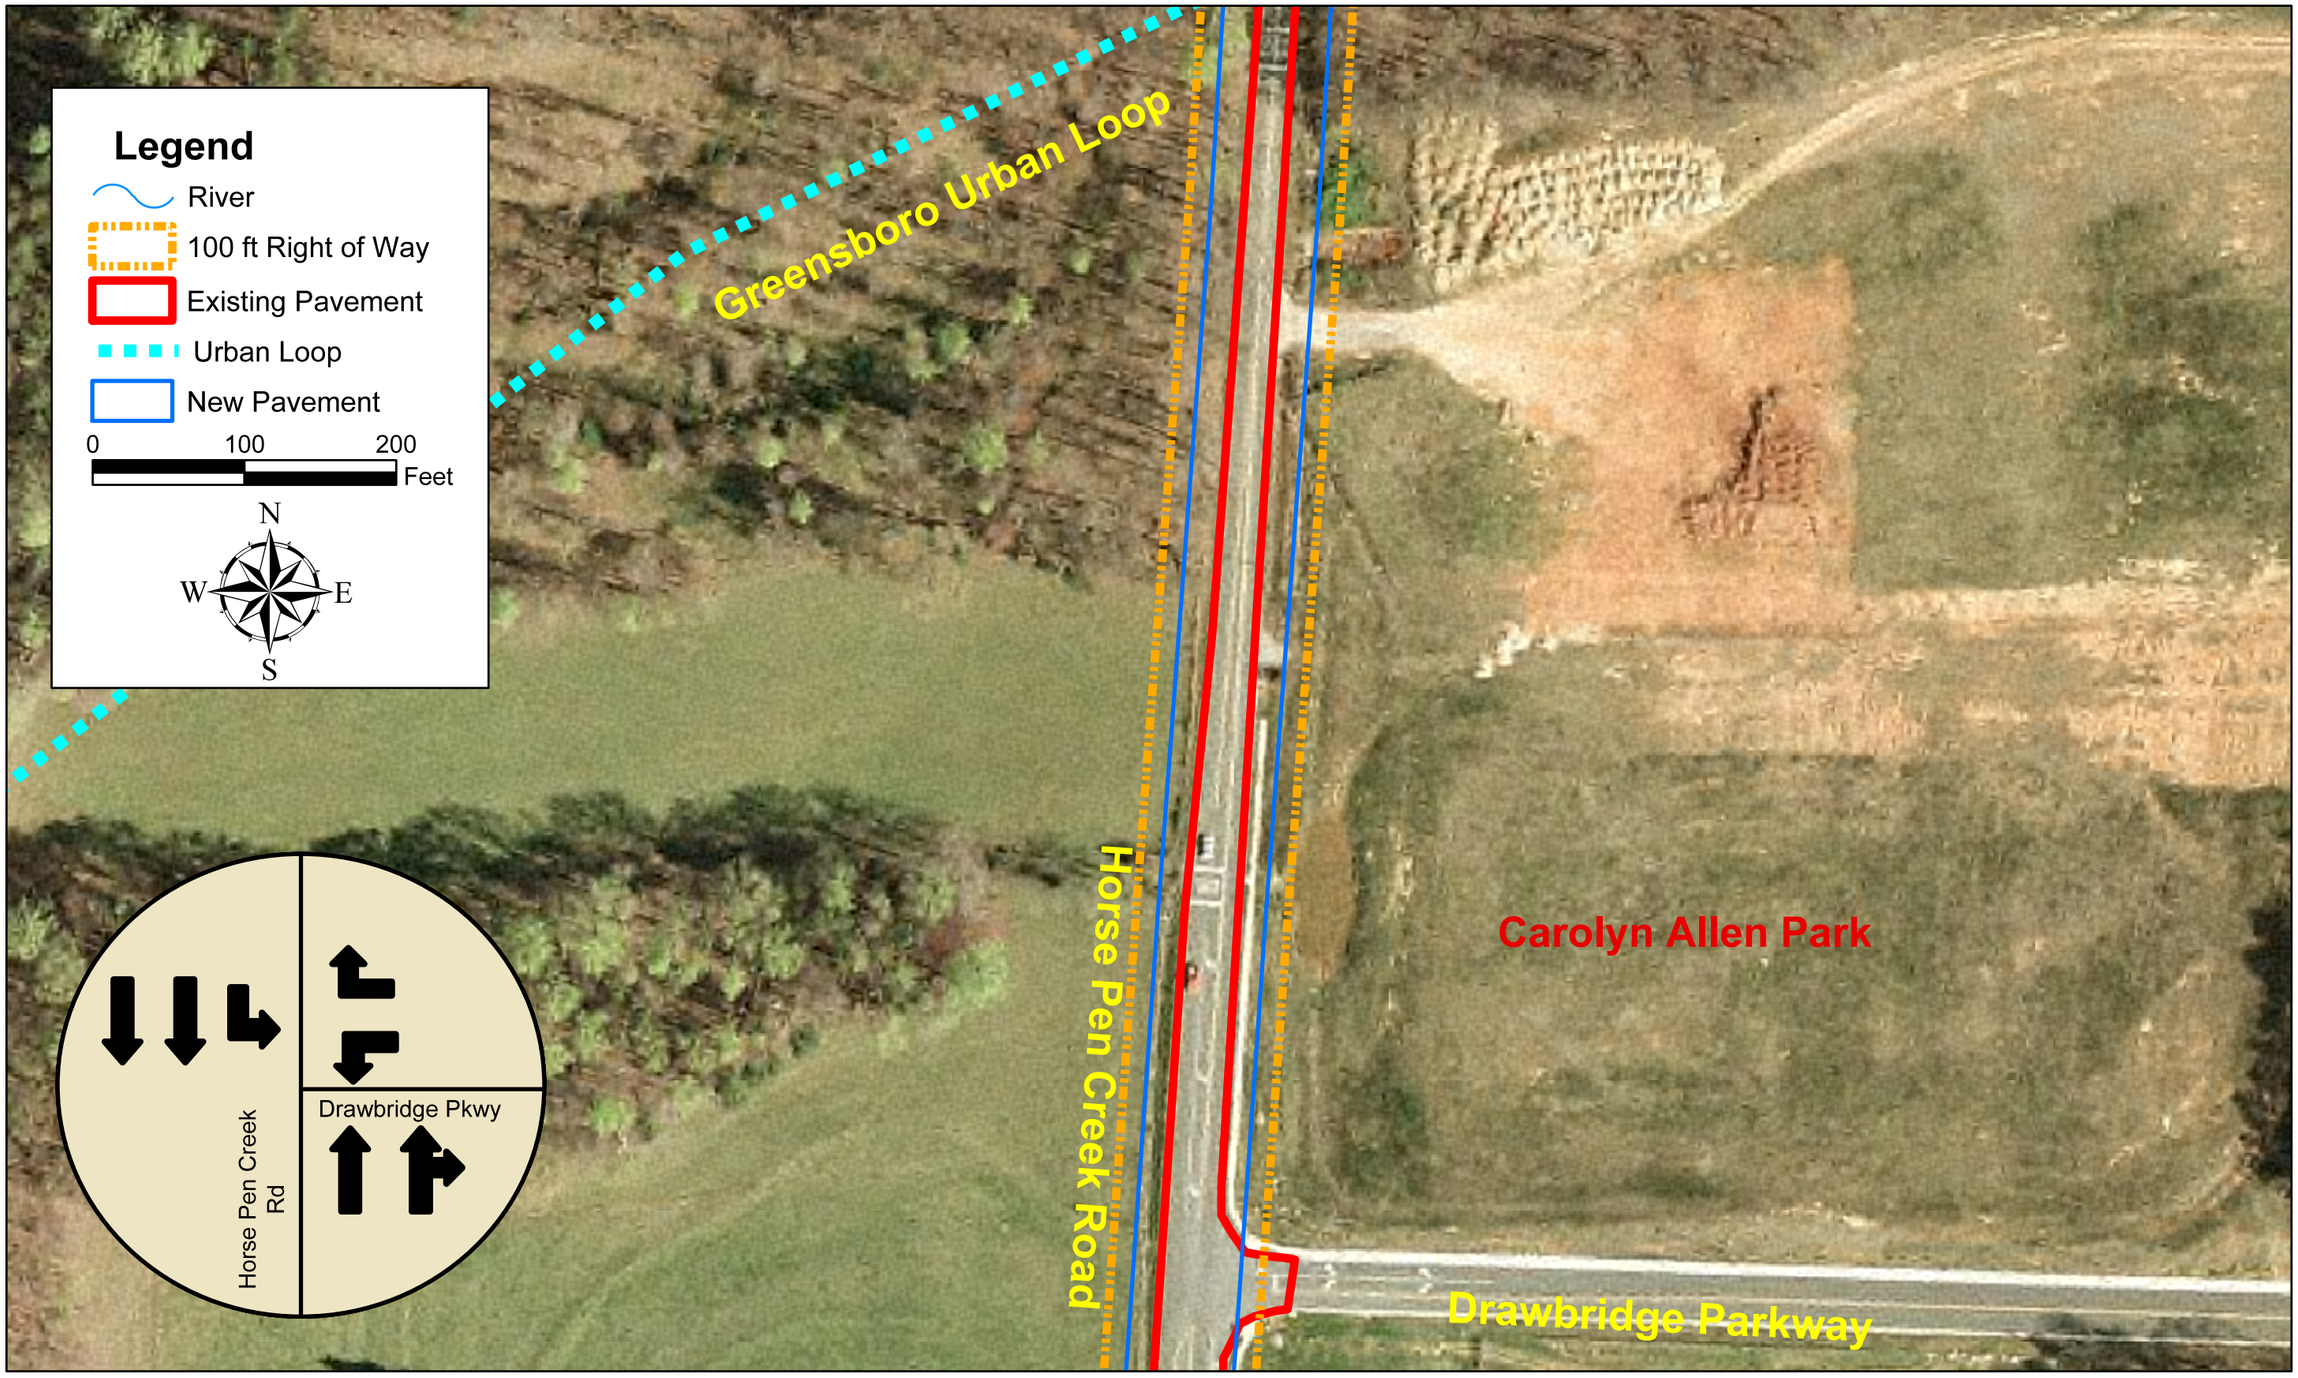

Kimley-Horn and Associates, Inc.

HORSE PEN CREEK ROAD FEASIBILITY STUDY

PLAN SHEET

SHEET 8