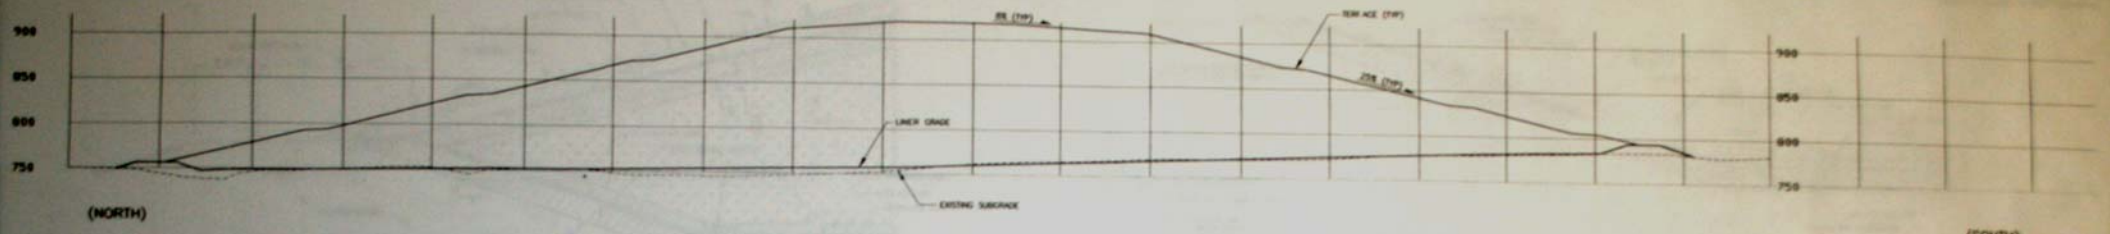


CROSS SECTION A

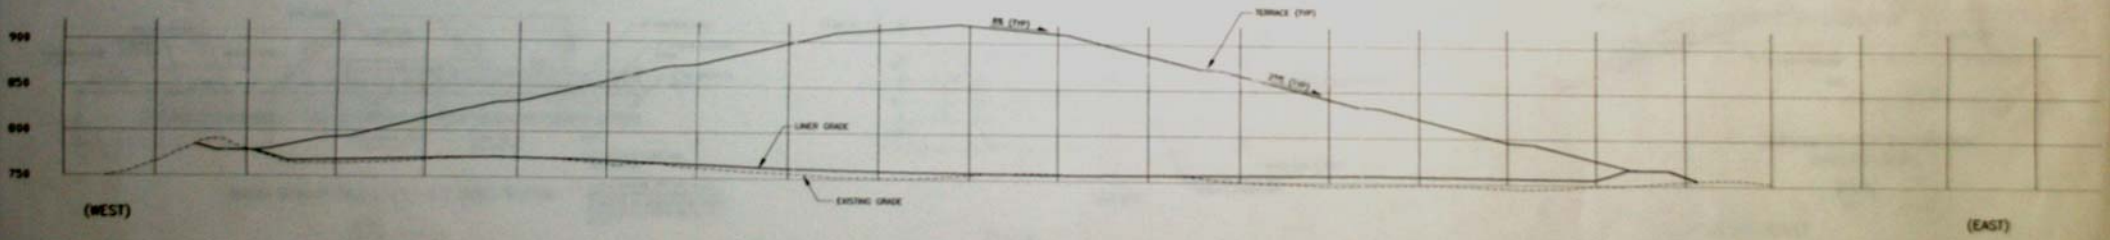


CROSS SECTION B

HDR

WHITE STREET SANITARY LANDFILL
PHASE III EXPANSION

LANDFILL CROSS SECTIONS